HALLSVILLE INDIANS

PRIMARY SCHOOL ADDITIONS

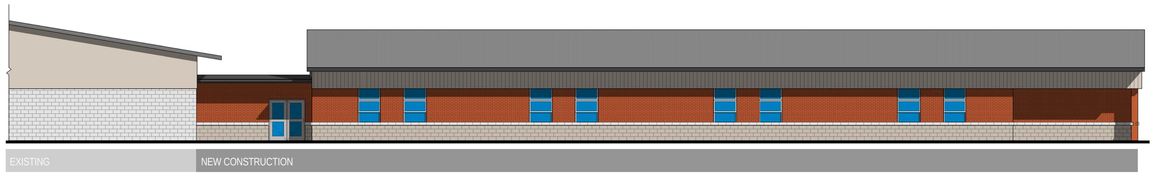

NORTH BUILDING ELEVATION - NEW CLASSROOM WING

WEST BUILDING ELEVATION - NEW CLASSROOM WINGS

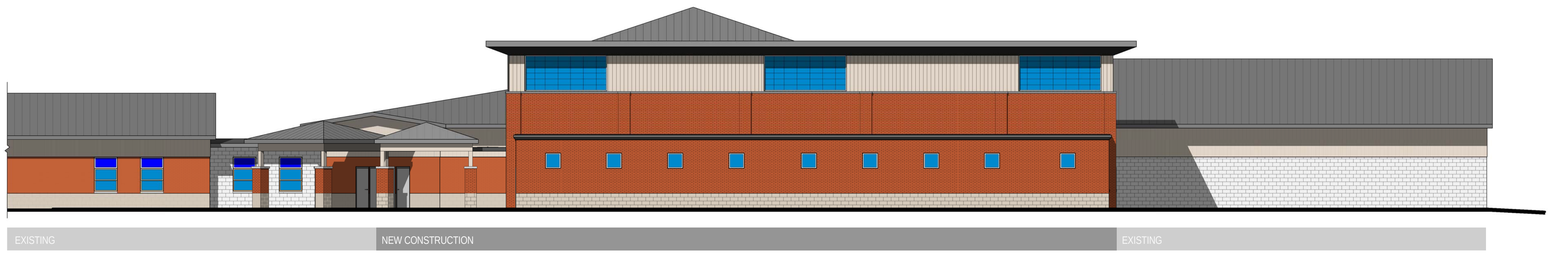

EAST BUILDING ELEVATION - NEW GYMNASIUM

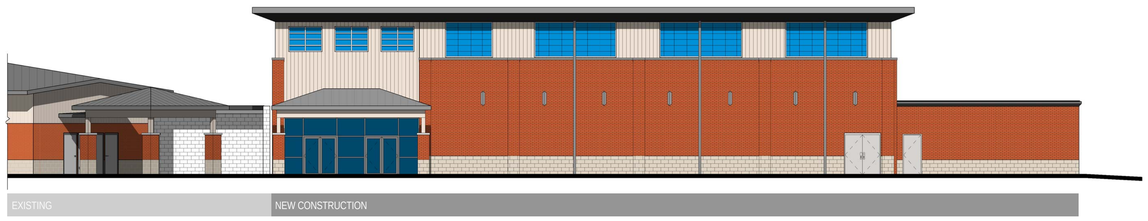

SOUTH BUILDING ELEVATION - NEW GYMNASIUM

KLINGNER
& ASSOCIATES, P.C.
Engineers • Architects • Surveyors
Columbia, Missouri
907 East Ash Street
573.355.5988
Quincy, IL Galesburg, IL
Burlington, IA Pella, IA Hannibal, MO
www.klingner.com